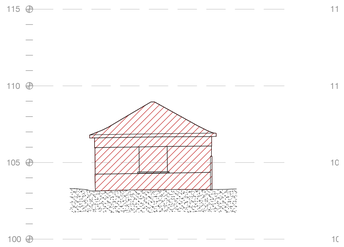

ELEVATION 1

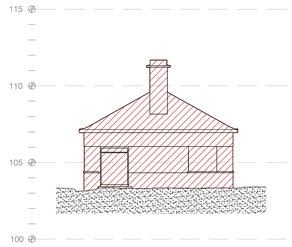

ELEVATION 2

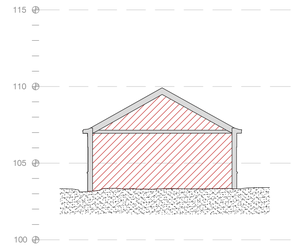

SECTION 1

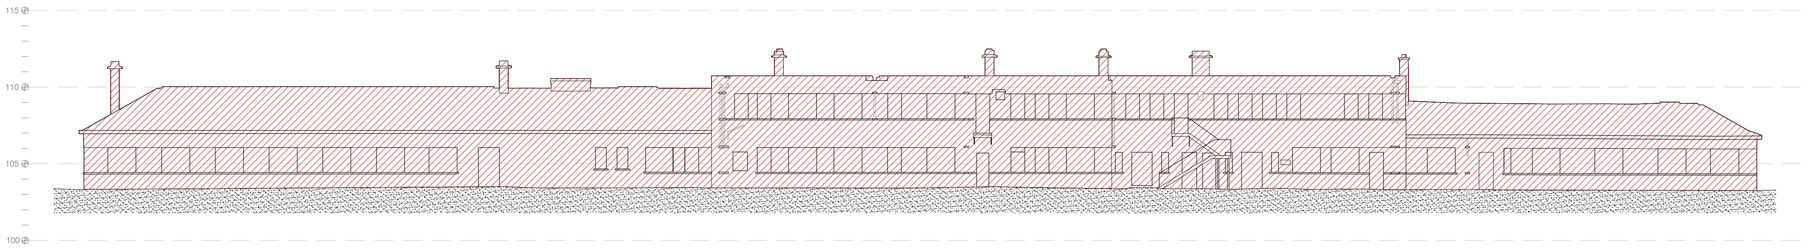

ELEVATION 3

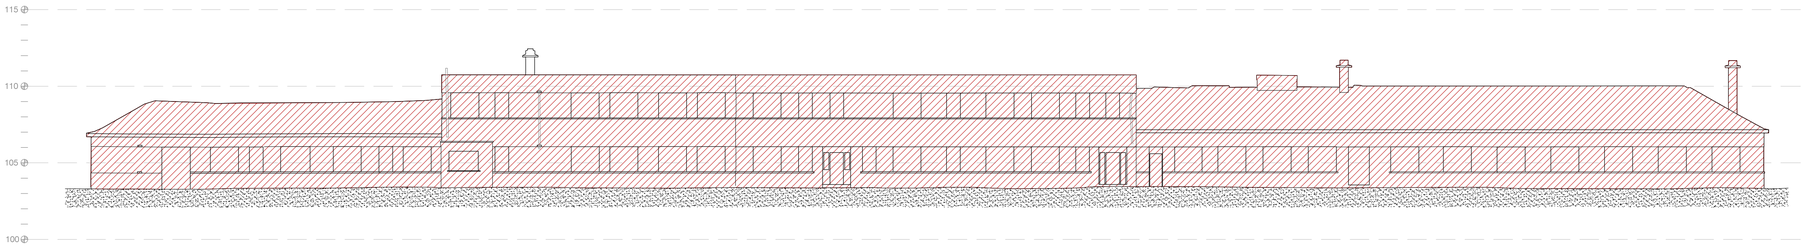

ELEVATION 4

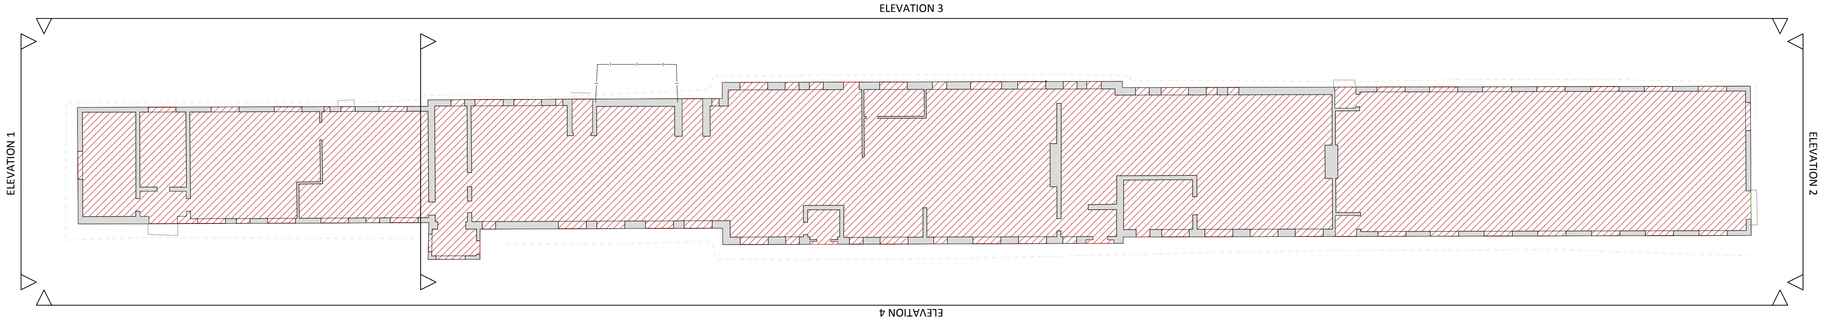

BUILDING 1

All dimensions to be checked on site. Figured dimensions take preference over scaled dimensions. Any errors or discrepancies to be reported to the Architects. This drawing may not be edited or modified by the recipient.

A1

"Copyright and ownership of this drawing is vested in RKD Architects, whose prior written consent is required for its use, reproduction or for publication to any third party.
All rights reserved by the law of copyright and by international copyright conventions are reserved to RKD Architects and may be protected by court proceedings for damages and/or injunctions and costs."

Notes

SITE LEGEND

BUILDINGS (TO BE DEMOLISHED)

KEY PLAN
SITE AREA

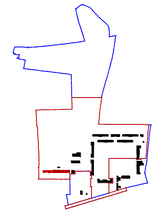

REV	DATE	CHK BY	DESCRIPTION

CLIENT

BALLYMOUNT PROPERTIES LTD.

STATUS: PLANNING

PROJECT: RESIDENTIAL AND NEIGHBOURHOOD CENTRE DEVELOPMENT (PHASE 1)

PROJECT ADDRESS: FORMER MAGEE BARRACKS SITE, KILDARE TOWN

DWG TITLE: BUILDING 1 DEMOLITION DRAWINGS

DWG NO: A1051 | REV: -

JOB NO: 16034 | SCALE @ A1: 1:200

DATE: 23/03/2018 | DRN: CB

RKD ARCHITECTS
RKD Architects
Project Managers Interior Designers
59 Northumberland Road
Ballsbridge
Dublin 4
Tel +353 1 668 1055
Fax +353 1 668 3699
W www.rkdarchitects.com
E info@rkdarchitects.com