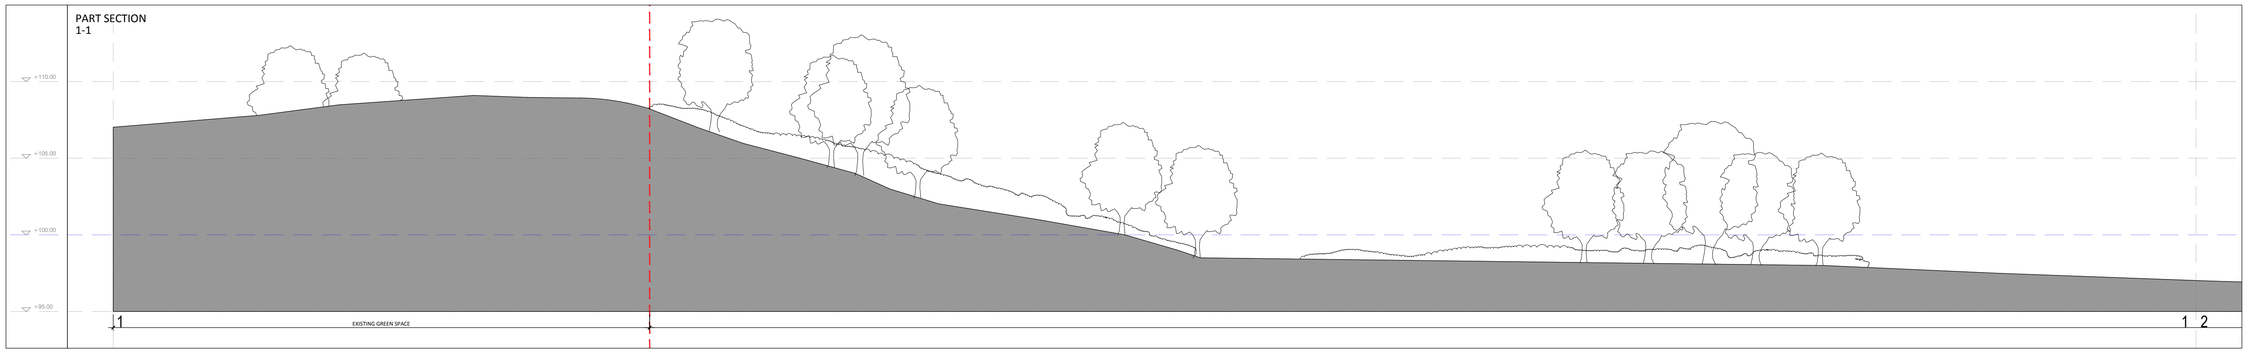

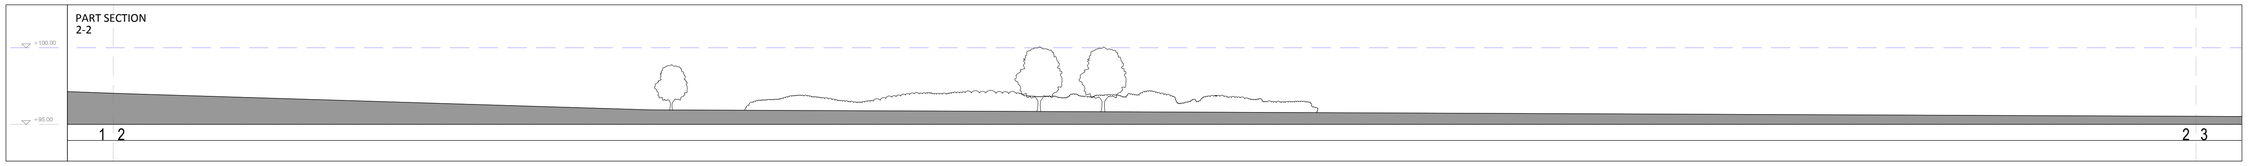

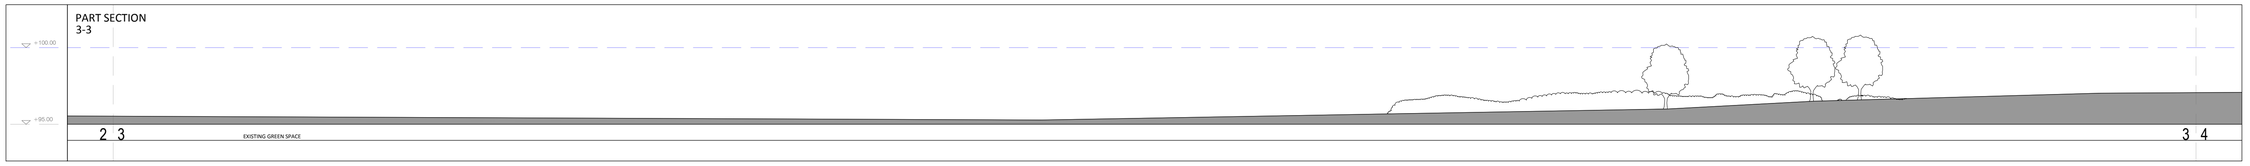

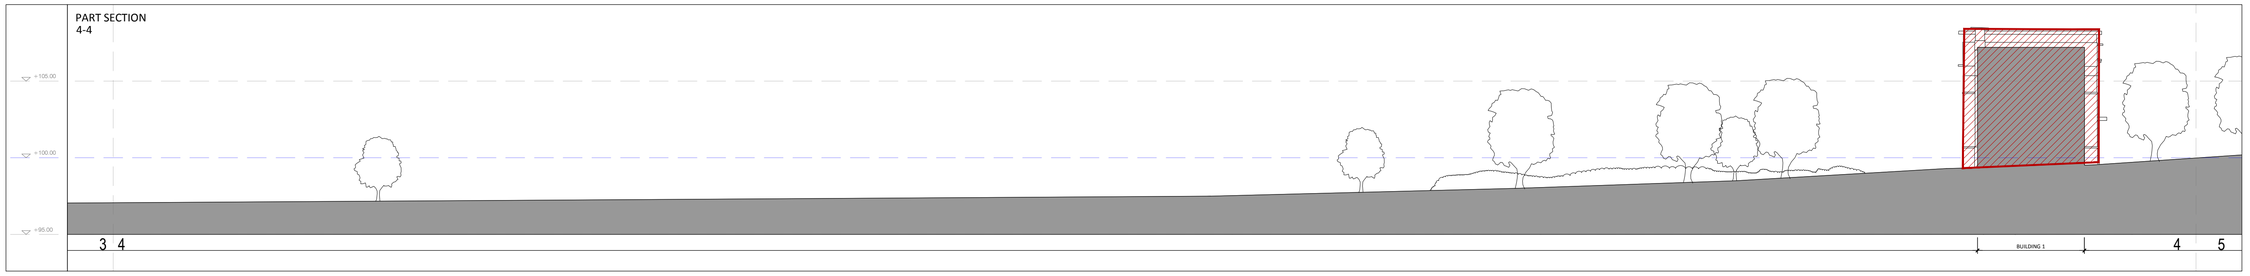

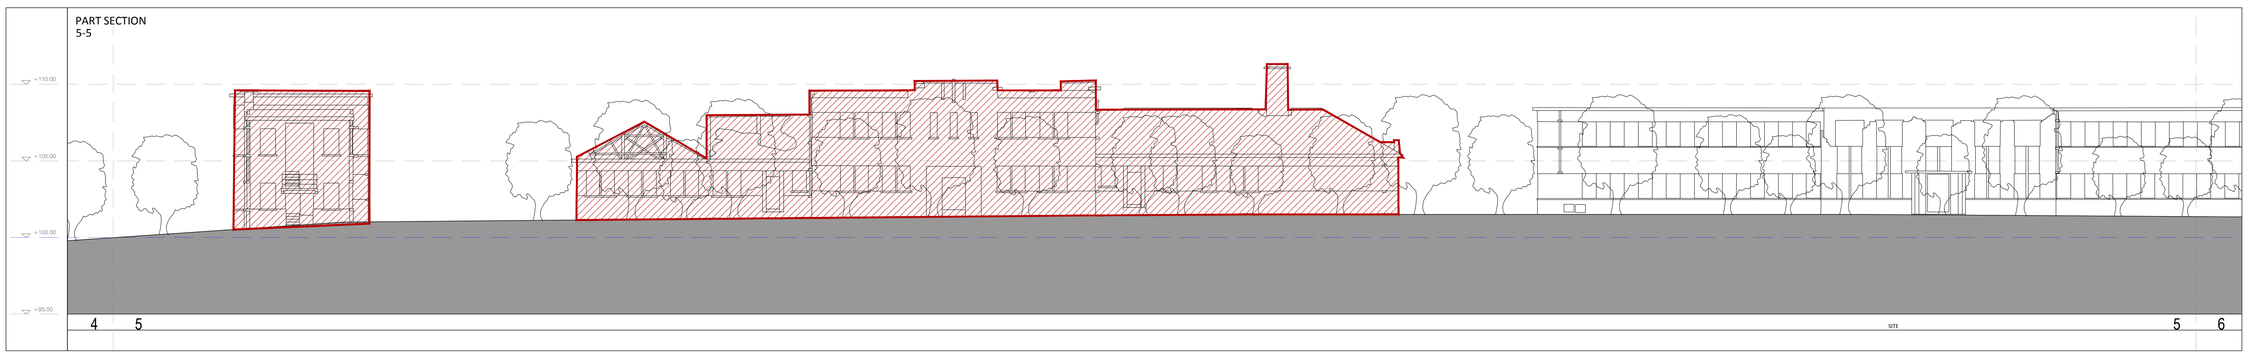

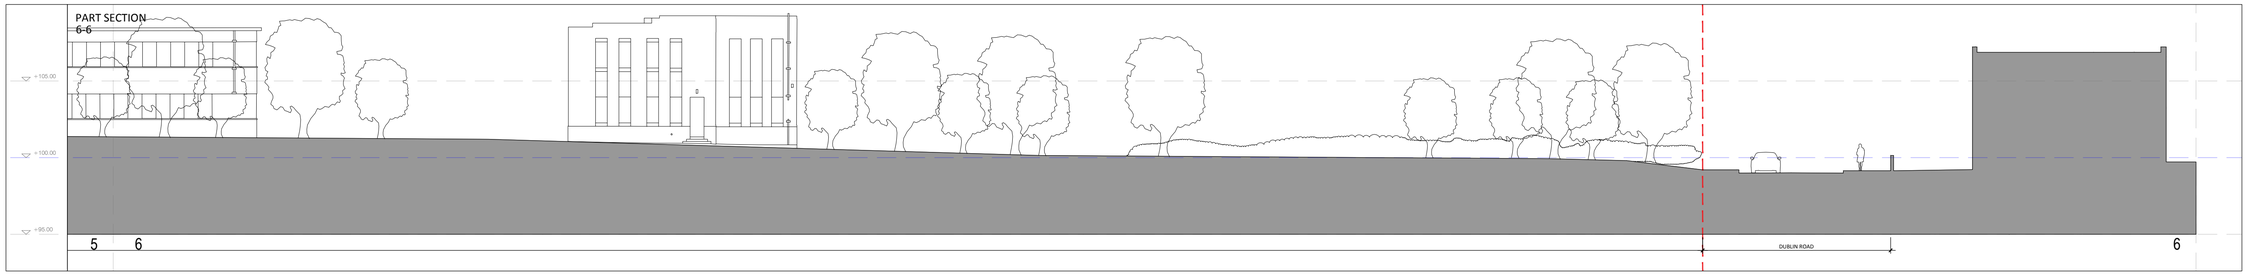

All dimensions to be checked on site. Figured dimensions take preference over scaled dimensions. Any errors or discrepancies to be reported to the Architects. This drawing may not be edited or modified by the recipient.

A1

"Copyright and ownership of this drawing is vested in RKD Architects, whose prior written consent is required for its use, reproduction or for publication to any third party.
All rights reserved by the law of copyright and by international copyright conventions are reserved to RKD Architects and may be protected by court proceedings for damages and/or injunctions and costs."

Notes

SITE BOUNDARY

+100.00 DATUM

SITE LEGEND

BUILDINGS (TO BE DEMOLISHED)

KEY PLAN

1:200 SITE SECTIONS

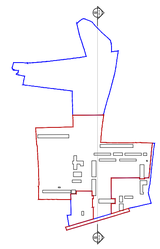

REV	DATE	CHK BY	DESCRIPTION

CLIENT

BALLYMOUNT PROPERTIES LTD.

STATUS **PLANNING**

PROJECT	RESIDENTIAL AND NEIGHBOURHOOD CENTRE DEVELOPMENT (PHASE 1)
PROJECT ADDRESS	FORMER MAGEE BARRACKS SITE KILDARE TOWN
DWG TITLE	EXISTING SITE SECTIONS: SECTION BB
DWG NO	A1122
REV	-
JOB NO	16034
SCALE @ A1	1:200
DATE	13/02/2018
DRN	CB

RKD ARCHITECTS
RKD Architects
Project Managers Interior Designers
59 Northumberland Road
Ballsbridge
Dublin 4
Tel +353 1 668 1055
Fax +353 1 668 3699
W www.rkdarchitects.com
E info@rkdarchitects.com